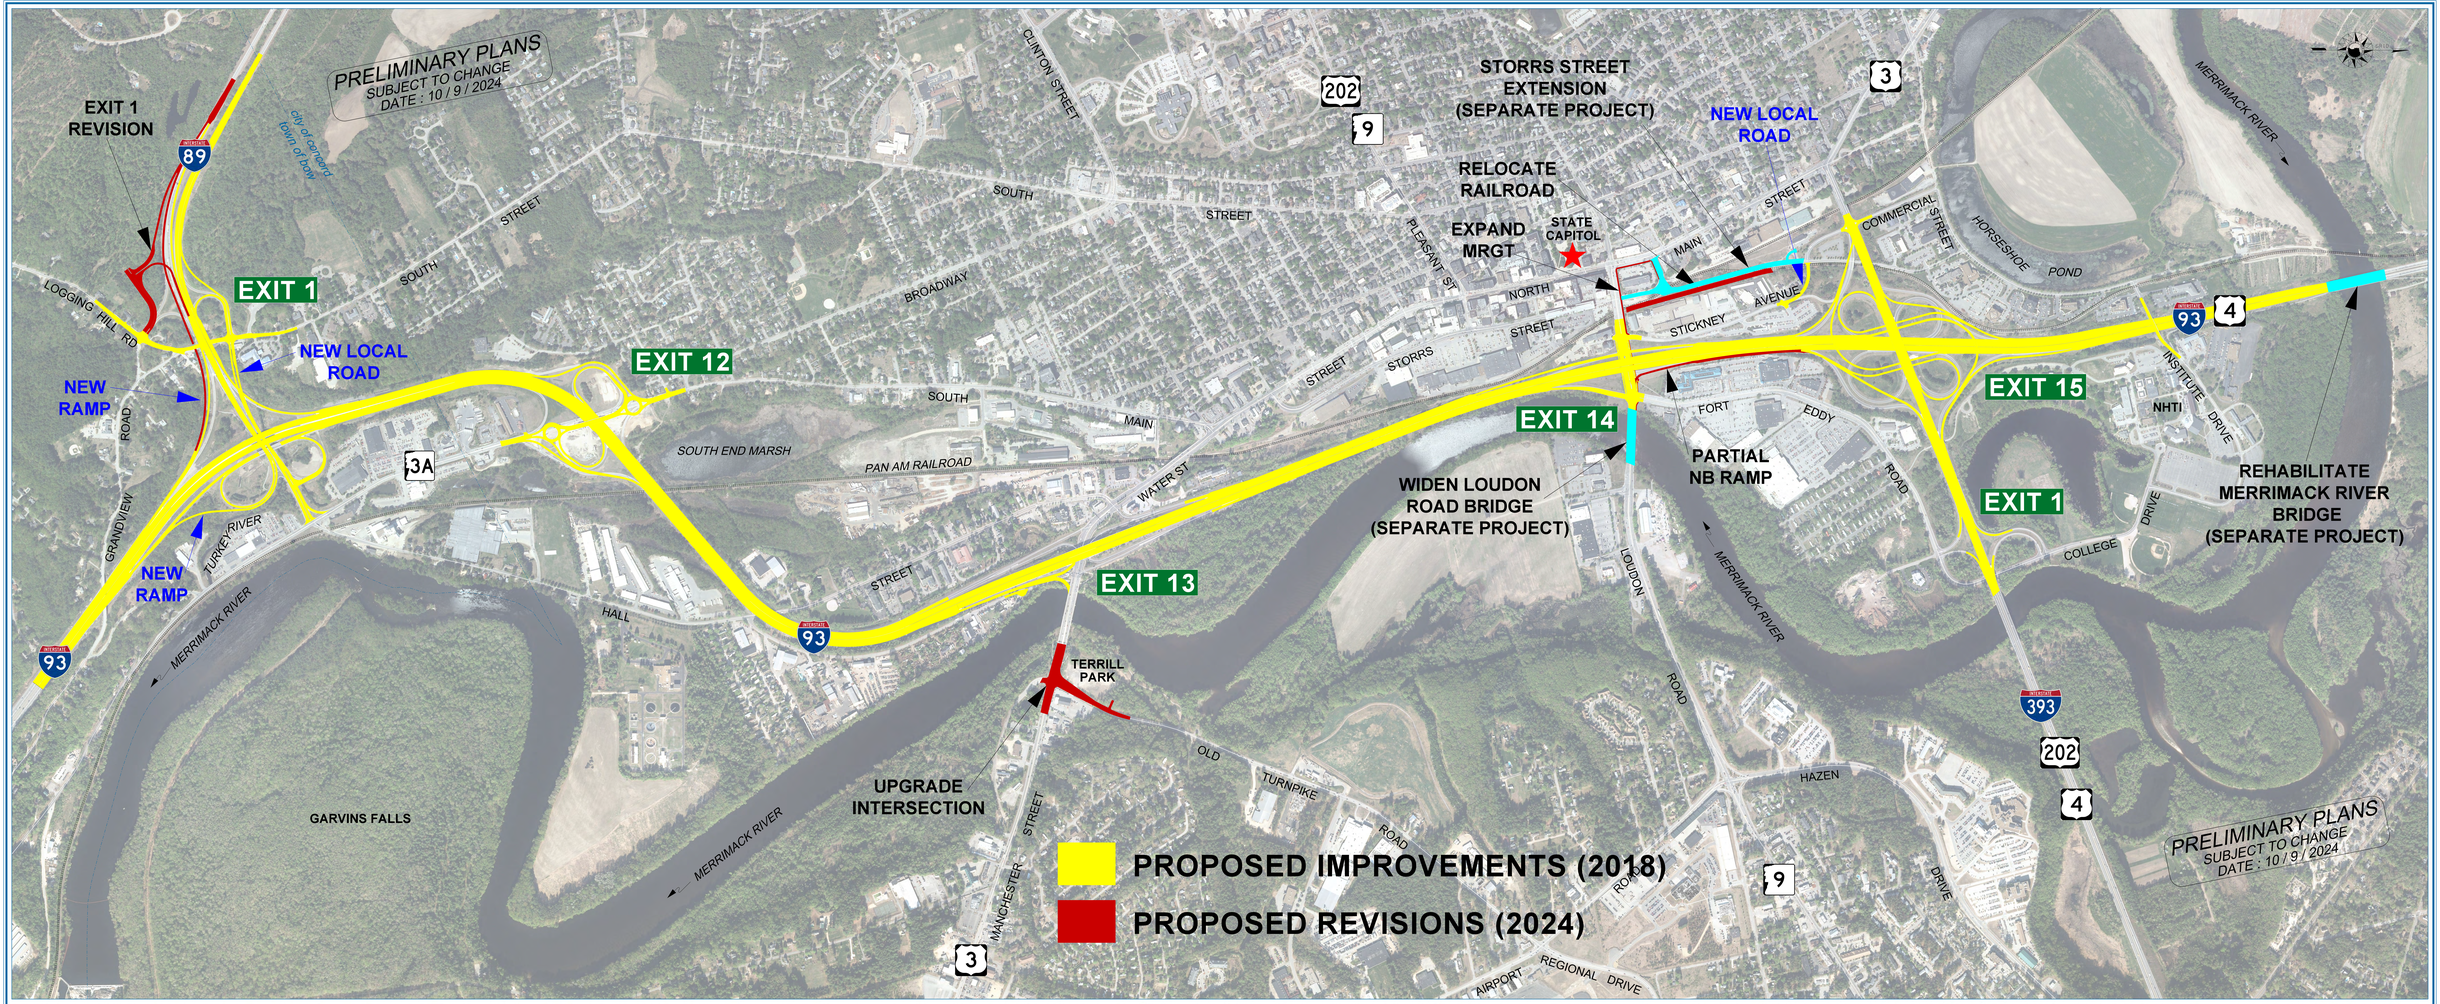

New Hampshire DOT

McFARLAND JOHNSON

BOW-CONCORD I-93 IMPROVEMENTS PROJECT

300 0 300 600
SCALE IN FEET